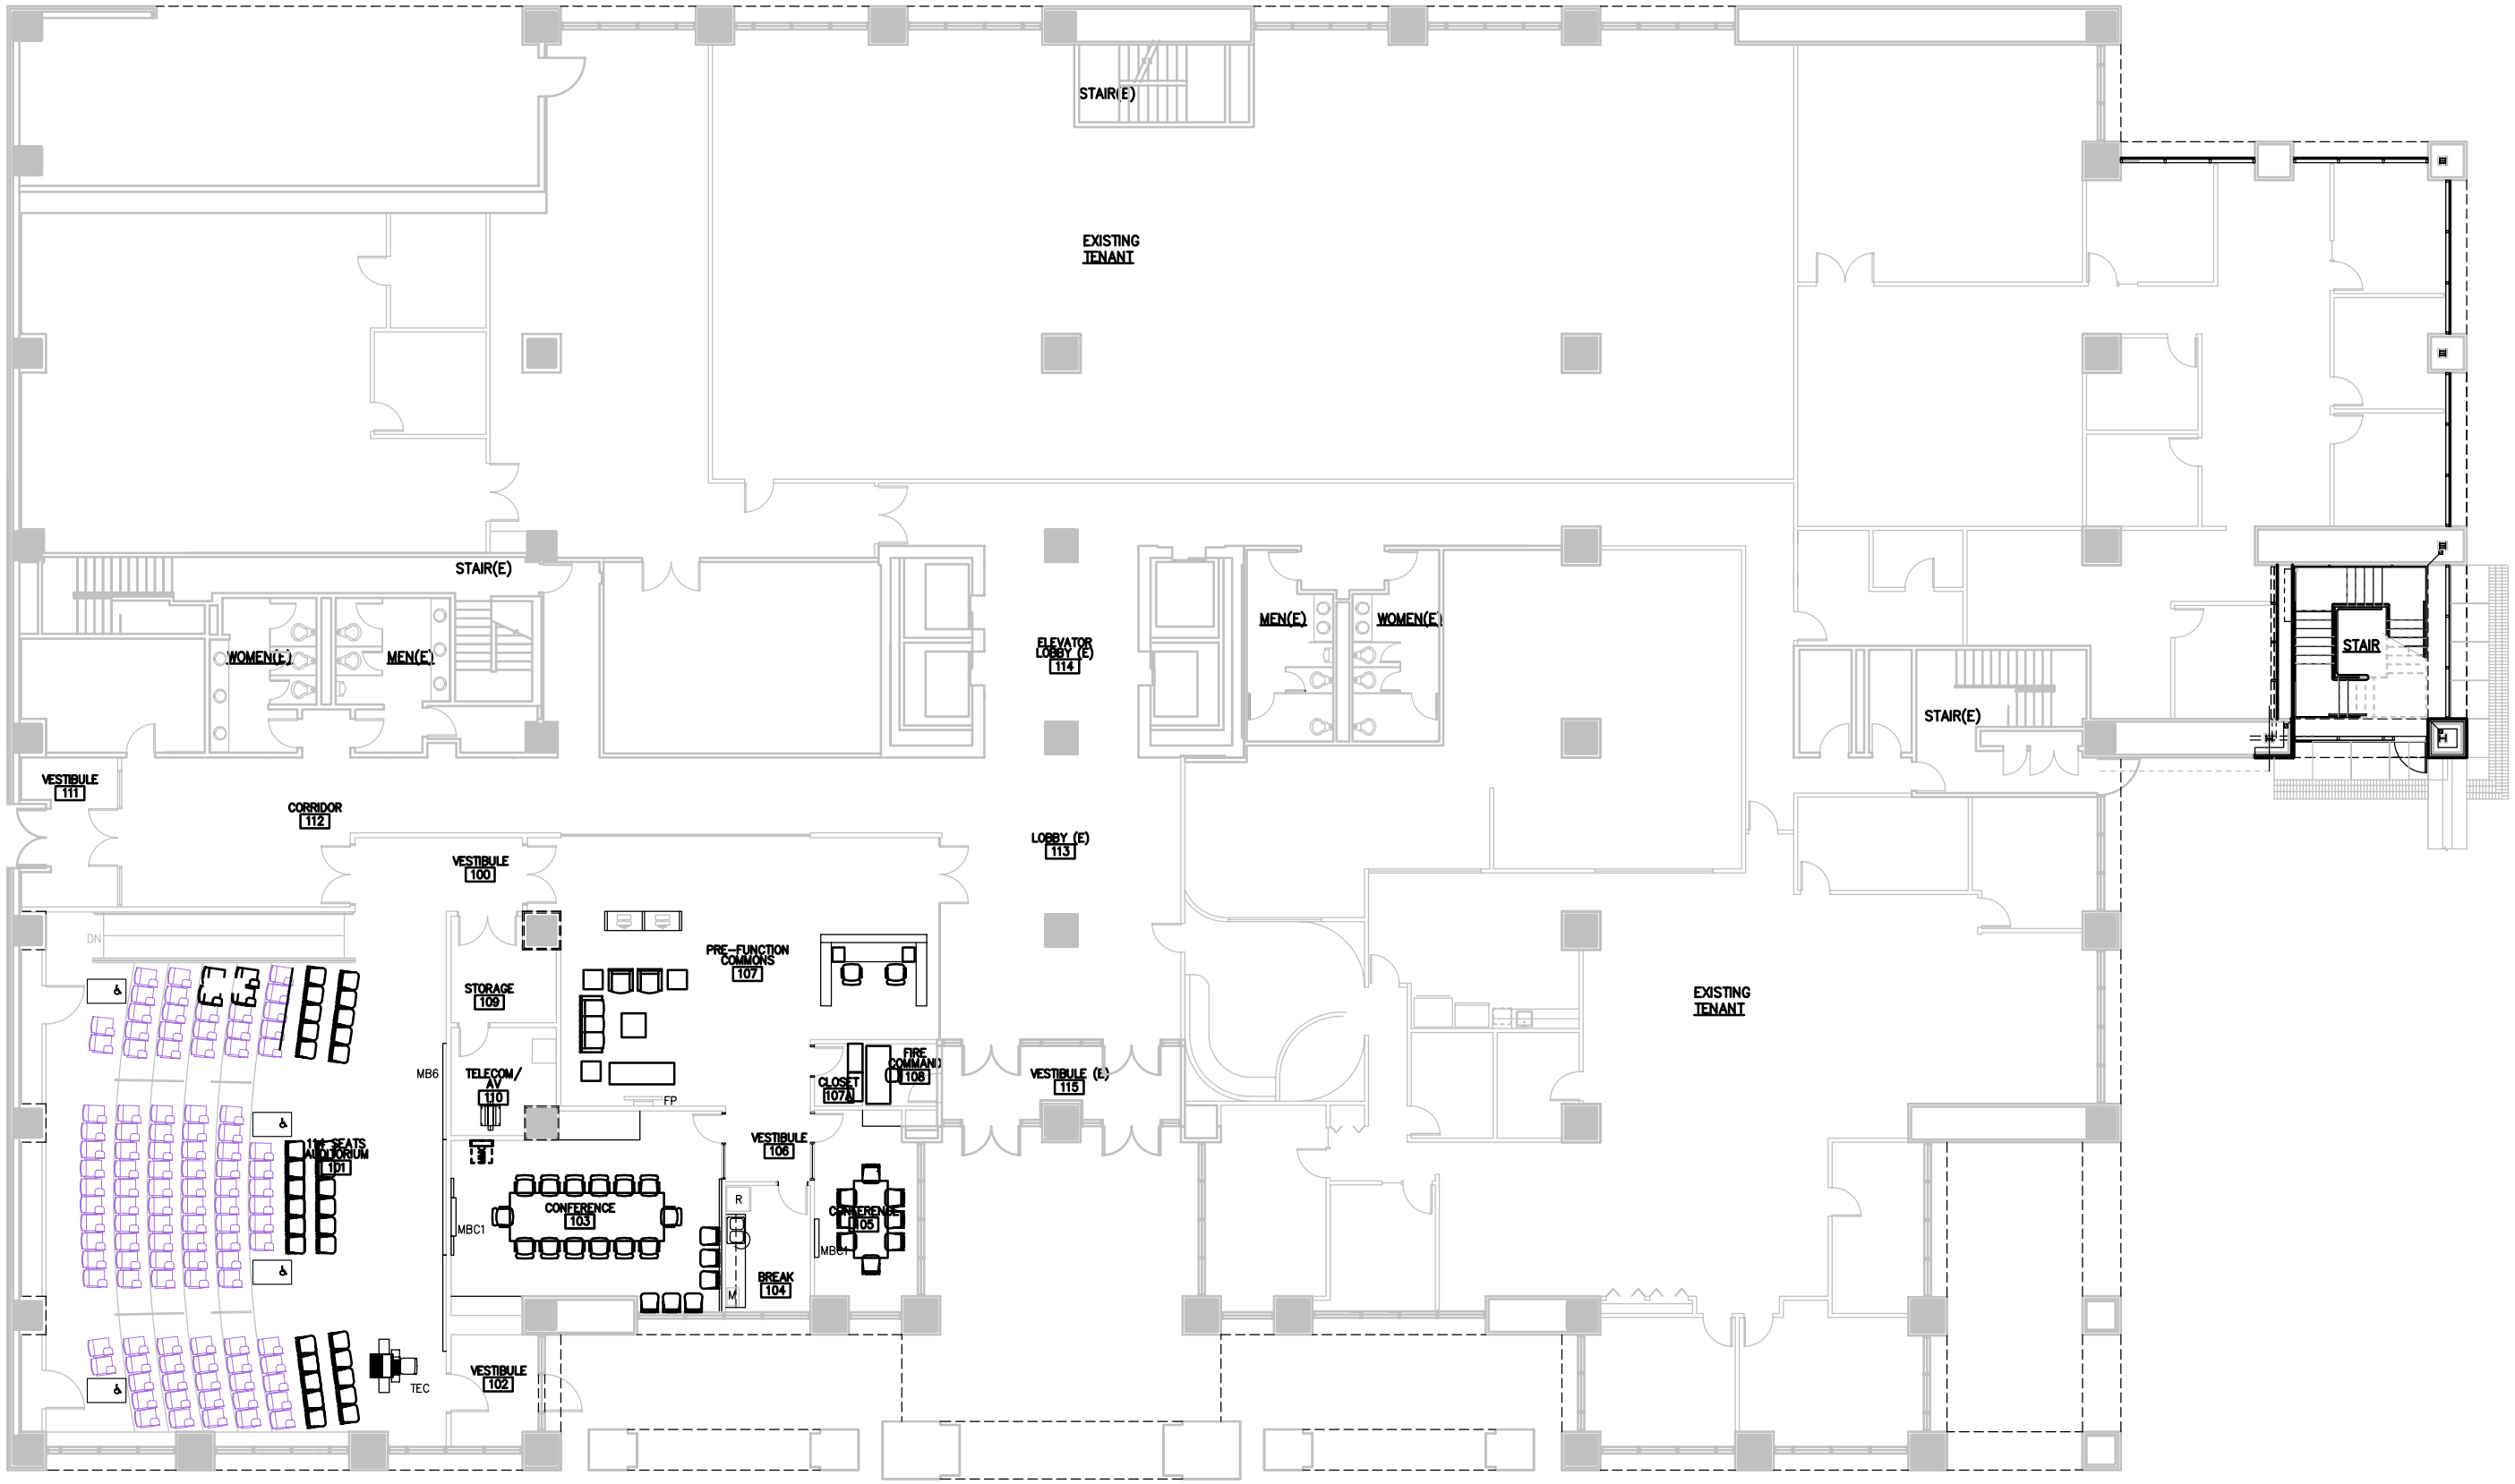

FURNITURE PLAN - FIRST FLOOR

BRIGHAM YOUNG UNIVERSITY - SALT LAKE CENTER

ZIMMER GUNSUL FRASCA PARTNERSHIP NOVEMBER 30, 2006